Permit #F00147712

FilmL.A., Inc.
6255 W Sunset Blvd, 12th Floor
Hollywood, CA 90028
t: (213)977-8600 - f: (213)977-8601
www.filmla.com

Summary Information

Permit No: F00147712 **Type of Permit:** FILMING **Release Date:** 02/05/2019

Production Company MINIM PRODUCTIONS INC

Insured Company Name MINIM PRODUCTIONS INC

Contact Phone No. 1 323-956-1400

Contact Phone No. 2

Fax Address 5555 MELROSE AVENUE, DEMILLE BUILDING 1ST FLOOR LOS ANGELES, California 90038

Production Title SNOWFALL EP 301

Type of Production TV Drama

Producer Tony Mark

Director Dan Attias

1st AD Alex Leimone

Production Manager John LaBrucherie

FilmL.A. Coordinator Carri Stevens

Location Manager Brian O'Neill

Primary Phone Mobile - 323-646-8334

Secondary Phone

Location Assistant Caitlin McCarty

Primary Phone Mobile - (586) 913-6159

Secondary Phone

Fees

Posting 300	$69.00
Posting 1800	$828.00
Notification Charge	$170.00
FILMLA NON-REFUNDABLE FILM APPLICATION FEE	$685.00
LA CITY LANE AND STREET CLOSURE FEE	$312.00
LA COUNTY FIRE REVIEW	$282.00
LA CITY FIRE DEPARTMENT SPOT CHECK SURCHARGE	$85.00

Total Permit Fee $2,431.00

Number of Locations 1

NOT A PERMIT

FilmL.A., Inc.
6255 W Sunset Blvd, 12th Floor
Hollywood, CA 90028
t: (213)977-8600 - f: (213)977-8601
www.filmla.com

Summary Information — Location

Permit Number	F00147712	**Location Manager**	Brian O'Neill
Production Company	MINIM PRODUCTIONS INC	Primary Phone	Mobile - 323-646-8334
Insured Company	MINIM PRODUCTIONS INC	Secondary Phone	
Production Title	SNOWFALL EP 301		

Location Address W 51st St. & S Harvard Bl., Los Angeles, CA, 90062

Location Type Intersection

Prep Dates 2/6/2019 - 2/6/2019 05:00 - 07:00 1 day

Film Dates 2/6/2019 - 2/6/2019 07:00 - 22:00 1 day

Strike Dates 2/7/2019 - 2/7/2019 07:00 - 19:00

Open or Closed to the Public Open

Generic Conditions

*Certain service and personnel fees required by jurisdictional agencies are not collected by FilmL.A. Any such fees must be paid directly to the appropriate agency, and a separate invoice will be provided to the permittee.
Equipment staging and vehicles may park on one side of the street only.
Must Maintain 5' Clearance on Sidewalks/Walkways
Must maintain local/emergency access
No cast or crew parking on area streets
No steps from trailers, trucks or motorhomes may be facing road
Notify LAPD 77th Street Division (213) 485-4164 or comm. (213) 978-6552 1/2 hour prior to any gunfire, brandishing weapons, special effects or simulated emergency or criminal activity.
Number of uniformed officers listed on the permit is a minimum requirement. Permittee remains responsible for deploying a sufficient number of uniformed officers to provide traffic and crowd control to ensure the safety of the film crew and the public.
Traffic control must be done in accordance w/MUTCD
Traffic Officers Required
Uniformed officers shall have a copy of the film permit in their possession and are required to confirm that all traffic control signage devices are in place.

Please see attached documents

51st St (closure) btwn Harvard Blvd Denker Ave - Snow Fall (Rev1).pdf
Harvard Blvd (closure) btwn 51st St 50th St - Snow Fall (rev).pdf
MINIM AA - 2018-2019.pdf

Equipment on Location

Type	Quantity
5 or 10 ton trucks	10
Cast/Crew vehicles	95

Personnel on Location

Type	Quantity
Cast	10
Crew	95
Extras	15

NOT A PERMIT

FilmL.A., Inc.
6255 W Sunset Blvd, 12th Floor
Hollywood, CA 90028
t: (213)977-8600 - f: (213)977-8601
www.filmla.com

Summary Information — Location

Permit Number F00147712
Production Company MINIM PRODUCTIONS INC
Insured Company MINIM PRODUCTIONS INC
Production Title SNOWFALL EP 301

Location Manager Brian O'Neill
Primary Phone Mobile - 323-646-8334
Secondary Phone

Catering Truck	2	Off-Duty/Retired LAPD Officer(s)	4
Condors	1		
Cranes	1		
Cube Trucks	4		
Generator	2		
Honey Wagons	2		
Motor Homes	4		
Picture vehicles	15		
Portable restrooms	2		
Stakebed Trucks	4		
Trailers	6		
Vans	8		

Filming Activities Atmospheric Smoke Effects; Brandishing weapons; Camera in car; Drive by; Drive ups & away; Driving shots; Equipment on sidewalk, in curb lane & across street; Exterior Dialogue; Exterior establishing shots; Exterior motion without sound; Interior Dialogue; Interior motion without sound; Intermittent pedestrian control; Intermittent traffic control - 2 minutes standard; Running & tow shots.; Wetdown; Additional prep 2-4-19 05:00 - 07:00;; water based effects only;

Special Effects: F/X Permit # TBD

Type	No. Times Per Day	No. Takes Per Take
HERBAL CIGARETTES	15 - 20	15 - 20

Description of F/X Scene: 20 PACKS OF HERBAL CIGARETTES

Jurisdiction **Political:** Los Angeles City - Council District 09 **Police:** Los Angeles Police Department **Fire:** Los Angeles City

Thomas Guide **Page:** 674 **Grid:** A4

Approvals

FILML.A. CLOSURES	Yulizza Ramirez
LOS ANGELES CITY DEPARTMENT OF PUBLIC WORKS	Jessica Castro
LOS ANGELES CITY POLICE DEPARTMENT	Gabriel Aleman

Parking

Base Camp 5401 Denker Ave, Los Angeles, CA,
Location Type :

Crew Parking 1740 W 59th St, Los Angeles, CA, 90047
Location Type :

NOT A PERMIT

FilmL.A., Inc.
6255 W Sunset Blvd, 12th Floor
Hollywood, CA 90028
t: (213)977-8600 - f: (213)977-8601
www.filmla.com

Summary Information — Location

Permit Number F00147712
Production Company MINIM PRODUCTIONS INC
Insured Company MINIM PRODUCTIONS INC
Production Title SNOWFALL EP 301

Location Manager Brian O'Neill
Primary Phone Mobile - 323-646-8334
Secondary Phone

Other Location 90062 — Other Location

Posting "No Parking" signs N/S W. 51ST ST., HARVARD BLVD. - DENKER AVE.
B/S HARVARD BLVD., W. 51ST ST. - W. 50TH ST.
*POSTING CANCELLED - FEES DUE**

Approximate Footage 1501 - 1800 **Log Number** 230632

Date(s) 2/4/2019 to 2/5/2019 **Time(s)** 00:00 to 00:00

Posting "No Parking" signs N/S W. 51ST ST., HARVARD BLVD. - DENKER AVE.
B/S HARVARD BLVD., W. 51ST ST. - W. 50TH ST.

Approximate Footage 1501 - 1800 **Log Number** 231050

Date(s) 2/6/2019 to 2/6/2019 **Time(s)** 05:00 to 22:00

Posting "No Parking" signs E/S HARVARD BLVD, 51ST NORTH 100 FEET

Approximate Footage 0 - 300 **Log Number** 231168

Date(s) 2/7/2019 to 2/7/2019 **Time(s)** 07:00 to 22:00

Lane / Full Closure FULL CLOSURE:
51ST ST., HARVARD BLVD. - DENKER AVE.

Approximate Footage 0 - 300

Date(s) 2/6/2019 to 2/6/2019 **Time(s)** 06:00 to 22:00

Lane / Full Closure FULL CLOSURE S HARVARD BL., W 51ST ST. - W 50TH ST.

Approximate Footage 0 - 300

Date(s) 2/6/2019 to 2/6/2019 **Time(s)** 06:00 to 22:00

NOT A PERMIT

Permit #F00147712

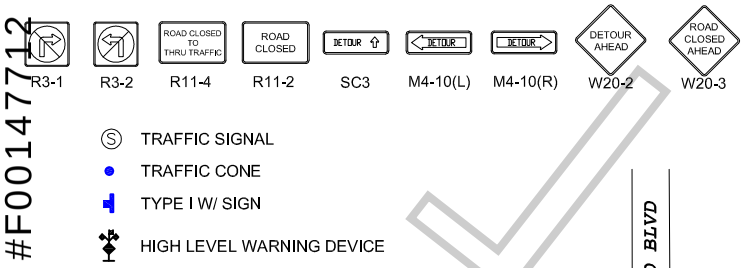

Ⓢ TRAFFIC SIGNAL

● TRAFFIC CONE

TYPE I W/ SIGN

HIGH LEVEL WARNING DEVICE

ALL TRAFFIC CONTROL WILL BE INSTALLED TO MEET OR EXCEED THE LATEST CA-MUTCD MINIMUM REQUIREMENTS

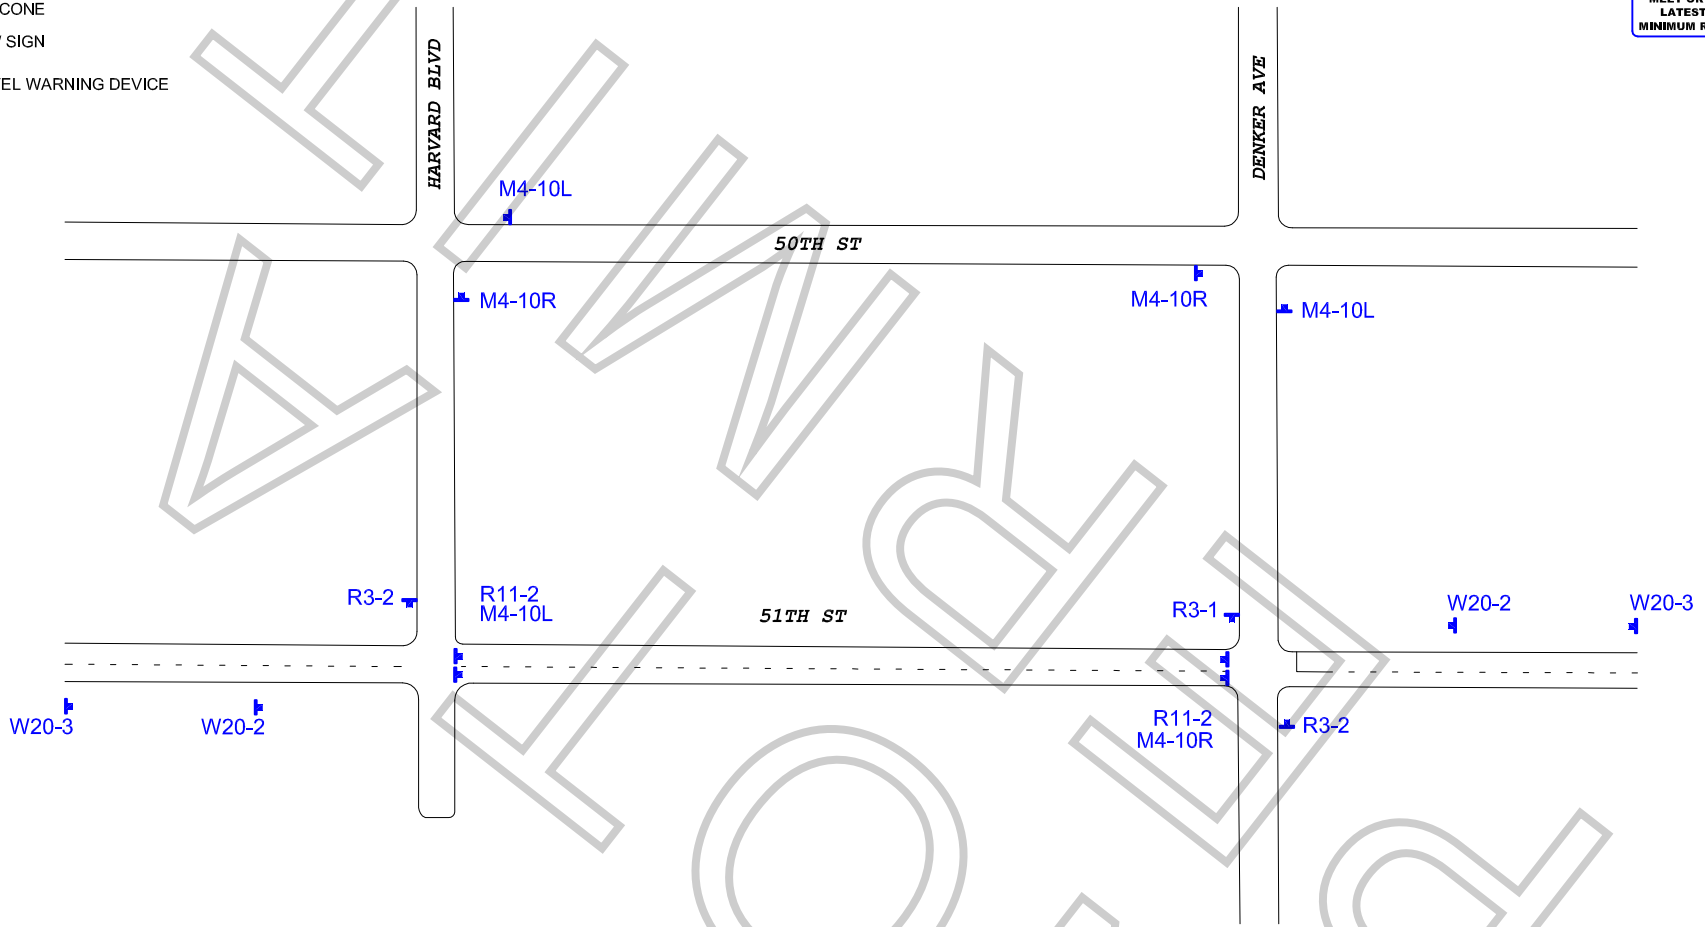

WORK ZONE TRAFFIC CONTROL PLAN
GENERAL NOTES

1. DATE/TIME: 2-6-19 FROM 06:00 HOURS TO 22:00 HOURS.

2. ALL SIGNING, STRIPING, AND TRAFFIC CONTROL DEVICES SHALL CONFORM TO THE (CURRENT) STATE OF CALIFORNIA DEPARTMENT OF TRANSPORTATION (CALTRANS) STANDARD PLANS AND STANDARD SPECIFICATIONS, CALIFORNIA MUTCD, AND ANY ADDENDUMS THERETO, AND AS SHOWN ON THESE PLANS, SYMBOLS AND ABBREVIATIONS USED ARE SHOWN ON CALTRANS STANDARD PLANS.
3. THERE WILL BE NO INTERFERENCE WITH TRAFFIC SIGNALS OR CROSSWALKS.
4. CONES WILL BE 28" MINIMUM HEIGHT AND HAVE REFLECTORIZED SLEEVES FOR NIGHT WORK.
5. POLICE WILL DIRECT TRAFFIC IF NECESSARY.

TCP FOR:	MINIM: "SNOWFALL"
LOCATION:	51ST ST CLOSURE HARVARD BLVD TO DENKER AVE LOS ANGELES, CALIFORNIA
CONTACT:	BRIAN ONEIL PH# 323-646-8334 TIM BALLOU PH# 213-763-9000
	JCL TRAFFIC SERVICES (213) 622-9775 C31-CA Lic # 805357
DATE / REVISIONS	DRAFTER: MARIO MENJIVAR SCALE: N.T.S. FILM LA: CS

ALTERNATIVE

Permit #F00147712

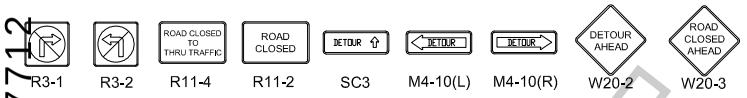

Ⓢ TRAFFIC SIGNAL

● TRAFFIC CONE

TYPE I W/ SIGN

HIGH LEVEL WARNING DEVICE

ALL TRAFFIC CONTROL WILL BE INSTALLED TO MEET OR EXCEED THE LATEST CA-MUTCD MINIMUM REQUIREMENTS

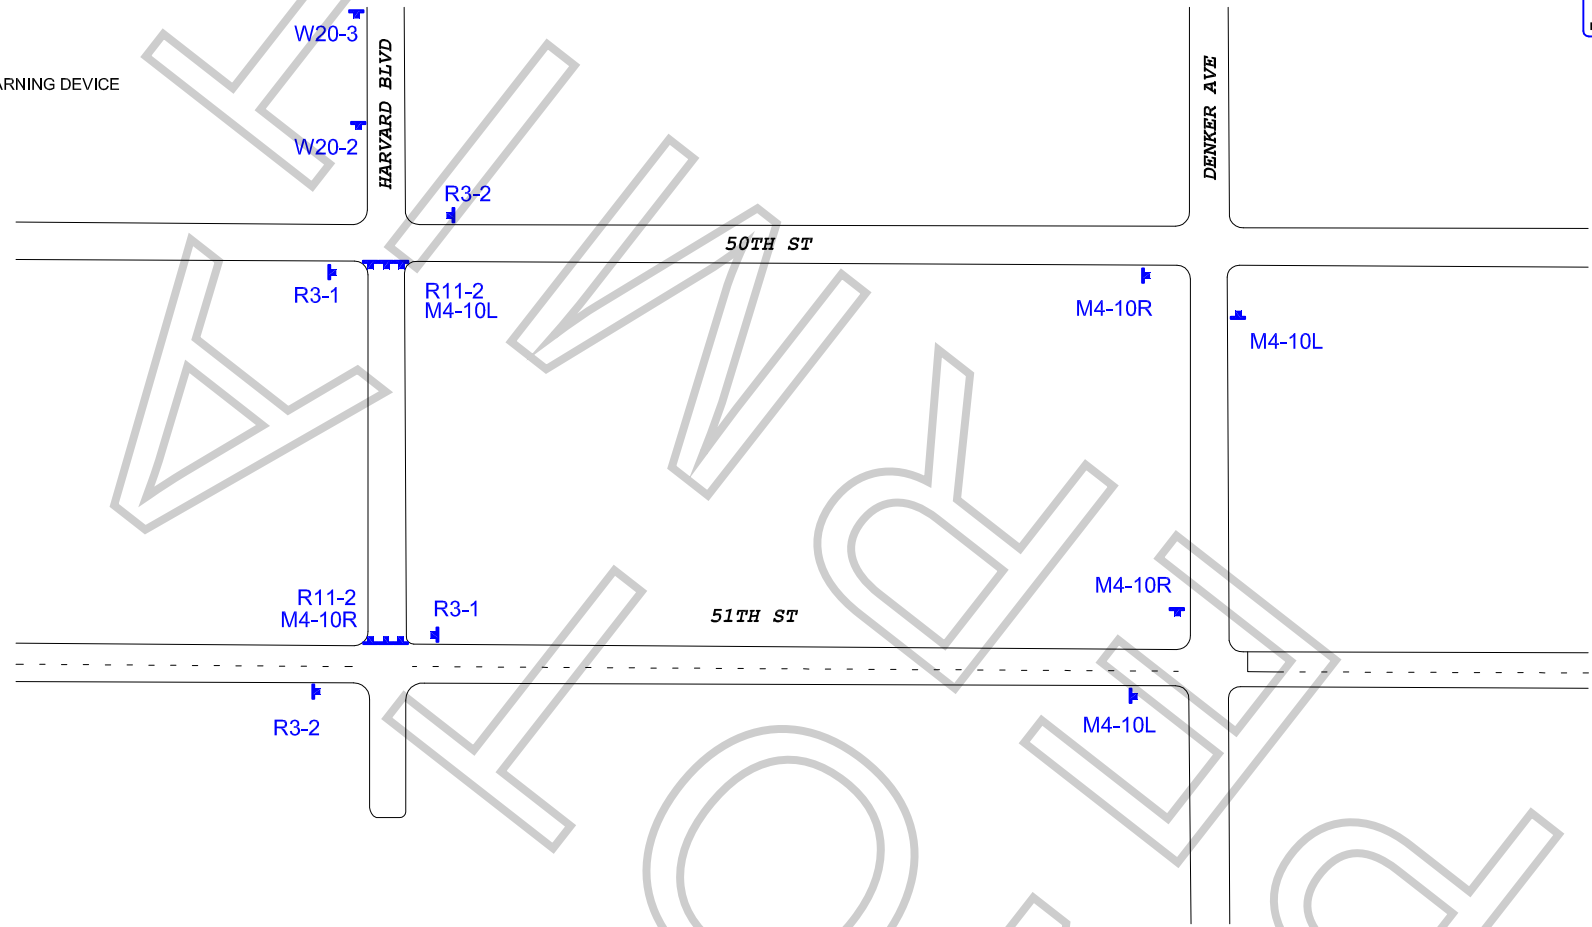

WORK ZONE TRAFFIC CONTROL PLAN
GENERAL NOTES

1. DATE/TIME: 2-6-19 FROM 06:00 HOURS TO 22:00 HOURS.

2. ALL SIGNING, STRIPING, AND TRAFFIC CONTROL DEVICES SHALL CONFORM TO THE (CURRENT) STATE OF CALIFORNIA DEPARTMENT OF TRANSPORTATION (CALTRANS) STANDARD PLANS AND STANDARD SPECIFICATIONS, CALIFORNIA MUTCD, AND ANY ADDENDUMS THERETO, AND AS SHOWN ON THESE PLANS, SYMBOLS AND ABBREVIATIONS USED ARE SHOWN ON CALTRANS STANDARD PLANS.
3. THERE WILL BE NO INTERFERENCE WITH TRAFFIC SIGNALS OR CROSSWALKS.
4. CONES WILL BE 28" MINIMUM HEIGHT AND HAVE REFLECTORIZED SLEEVES FOR NIGHT WORK.
5. POLICE WILL DIRECT TRAFFIC IF NECESSARY.

TCP FOR:	MINIM: "SNOWFALL"
LOCATION:	HARVARD BLVD CLOSURE 50TH ST TO 51ST ST LOS ANGELES, CALIFORNIA
CONTACT:	BRIAN ONEIL PH# 323-646-8334 TIM BALLOU PH# 213-763-9000
	JCL TRAFFIC SERVICES (213) 622-9775 C31-CA Lic # 805357
DATE / REVISIONS	DRAFTER: MARIO MENJIVAR SCALE: N.T.S. FILM LA: CS

APPROVED

APPOINTMENT OF FILM THIS PRODUCTION SERVICES, INC. AS AUTHORIZED AGENT AND REPRESENTATIVE

I certify that I am a representative of Minim Productions (“Principal”) and am
Name of “Principal” / Production Company
authorized to enter into binding contractual agreements on Principal’s behalf provided Principal has pre-approved such agreements. I further certify that I am authorized by principal to appoint other representatives and agents for Principal and to give such representatives and agents authority to enter into and bind Principal to agreements relating to the issuance and compliance with location film (e.g. theatrical, television, commercial, and other motion picture filming) and still photographic permits, including the permits themselves and any riders to such permits. Acting on the behalf of Principal in my capacity as it’s authorized representative, I appoint Film This Production Services, Inc. (a.k.a. Film This) and it’s employees and agents (“Film This”) as Principal’s authorized representatives and agents to apply for and receive location film (e.g. theatrical, television, commercial, and other motion picture filming) and still photographic permits on behalf of Principal through the *FILML.A., INC.* for any city , county or other jurisdiction where *FILML.A., INC.* operates, in accordance with Principal’s instructions, to negotiate, discuss, accept, modify, agree to bind the Principal to the terms and conditions of such permits (including any restrictions and/or community guidelines applicable to any such permit) and to execute such permits on behalf of Principal. Principal understands, acknowledges and agrees that it (and/or it’s insurer) remains responsible for liable and all obligations imposed by or incidental to any permit or rider issued to Principal signed by an employee or agent of (including any coordinator, runner or messenger used by) Film This. Principal further agrees to comply with the terms and conditions of any such permits and hereby appoints Film This as an authorized representative to facilitate compliance with such terms and conditions following issuance of such permits and to enter into agreements for Principal with respect thereto. Any person, City, agency, entity or organization (including *FILML.A., INC.* and any city, county or other jurisdiction where *FILML.A., INC.* operates) may rely on this appointment and not need obtain any further authorization for any act described herein. An original or faxed copy of this appointment shall be sufficient and may be treated as an original for all purposes. The appointment may be revoked by Principal at anytime in writing delivered to *FILML.A., INC.*, but in any case shall expire one (1) year from the date of execution set forth below.

I declare under penalty of perjury under the laws of the State of California that I am authorized to appoint Film This as an agent for Principal and based on that authority I hereby appoint Film This as Principal’s agent as set forth herein.

Dated 12/1/18 By 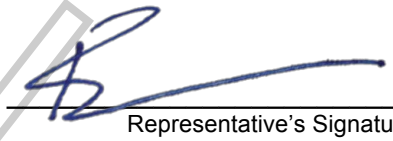
Representative’s Signature

Minim Productions	5300 Melrose Ave, Clinton Bldg
Name of “Principal” (Production Company)	Principal’s Address
Brian O'Neill	Los Angeles CA 90038
Print Princpal Representative’s Name	City, State, Zip Code
Location Manager	323-960-4939
Representative’s Title (i.e. UPM, Loc Mgr)	Principal’s Telephone Number

NOT A PERMIT